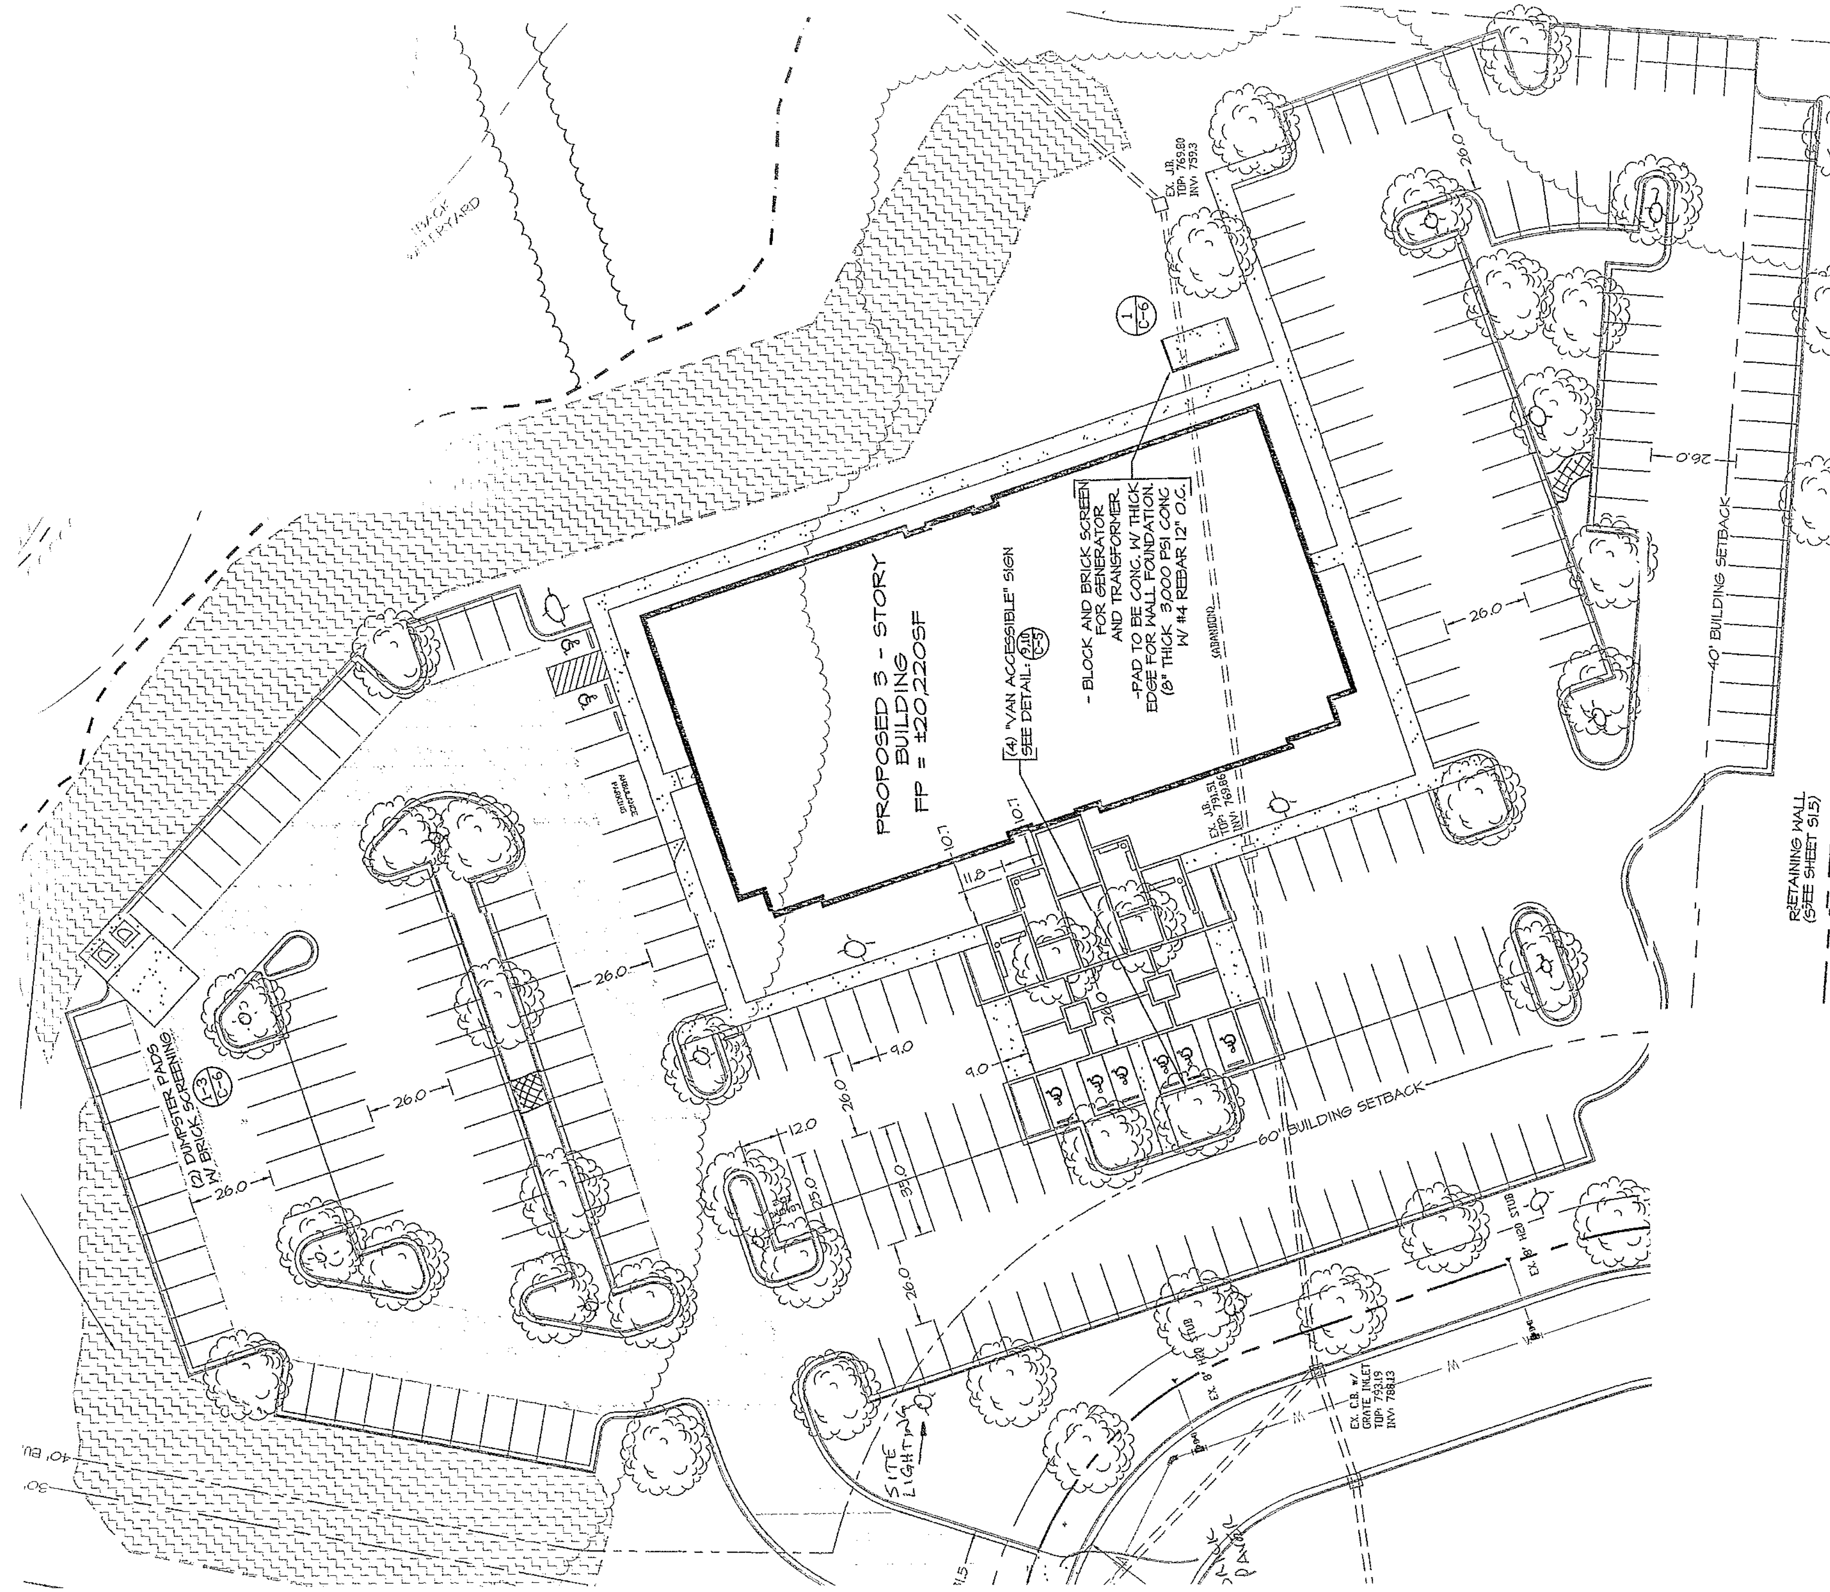
PROPOSED 3 - STORY BUILDING
FP = ±20,220SF
(4) "VAN ACCESSIBLE" SIGN
SEE DETAIL: 9,10 C-5
- BLOCK AND BRICK SCREEN FOR GENERATOR AND TRANSFORMER.
-PAD TO BE CONC. W/ THICK EDGE FOR WALL FOUNDATION.
(8" THICK 3000 PSI CONC W/ #4 REBAR 12" O.C.
1 C-6
EX. J.B. TOP: 769.80 INV: 759.3
EX. J.B. TOP: 791.51 INV: 769.86
(2) DUMPSTER PADS W/ BRICK SCREENING
1-3 C-6
40' BUILDING SETBACK
RETAINING WALL (SEE SHEET S1.5)
60' BUILDING SETBACK
SITE LIGHTING
EX. C.B. w/ GRATE INLET TOP: 793.19 INV: 788.13
EX. 8" H2O STUB
26.0
9.0
12.0
25.0
35.0
10.7
11.8